




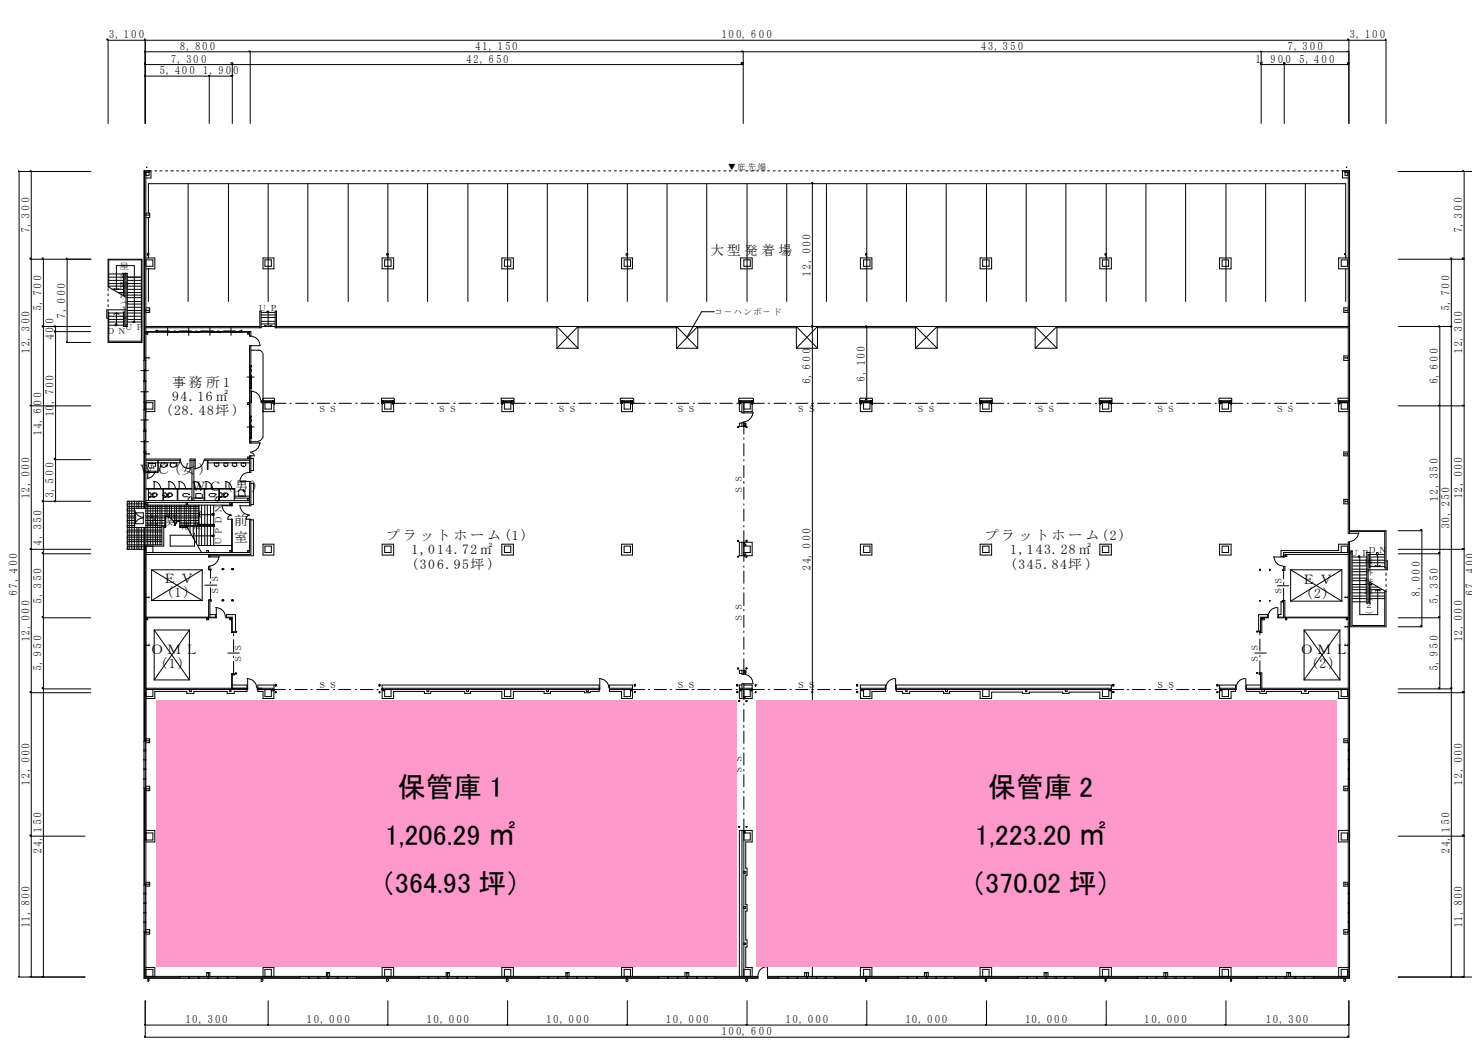


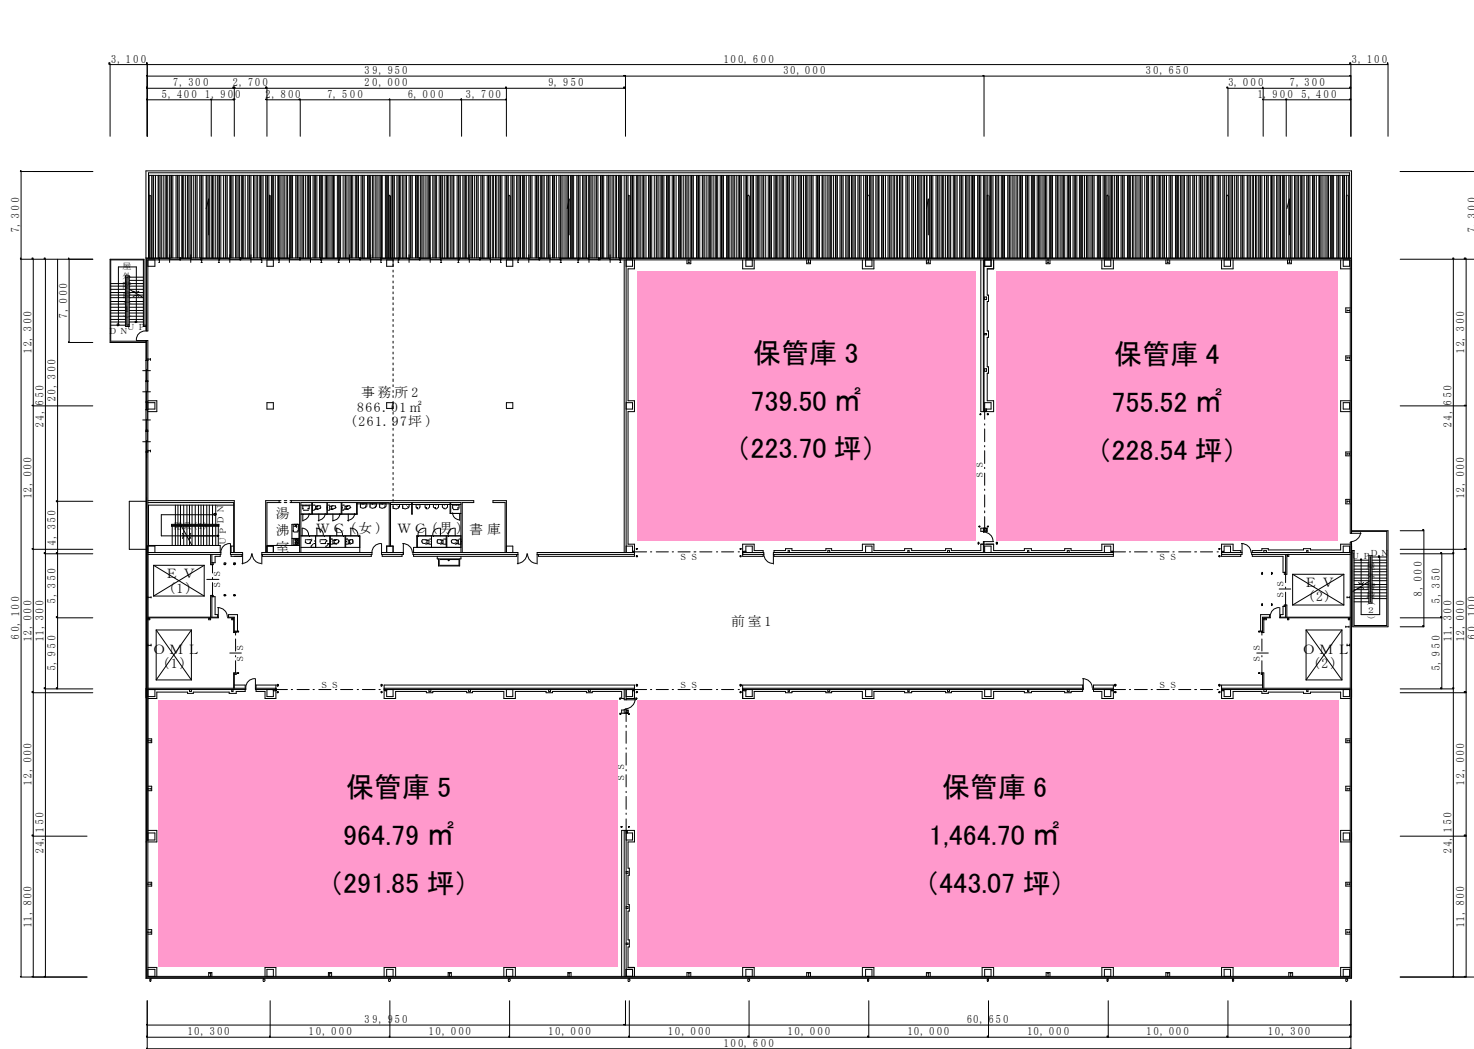


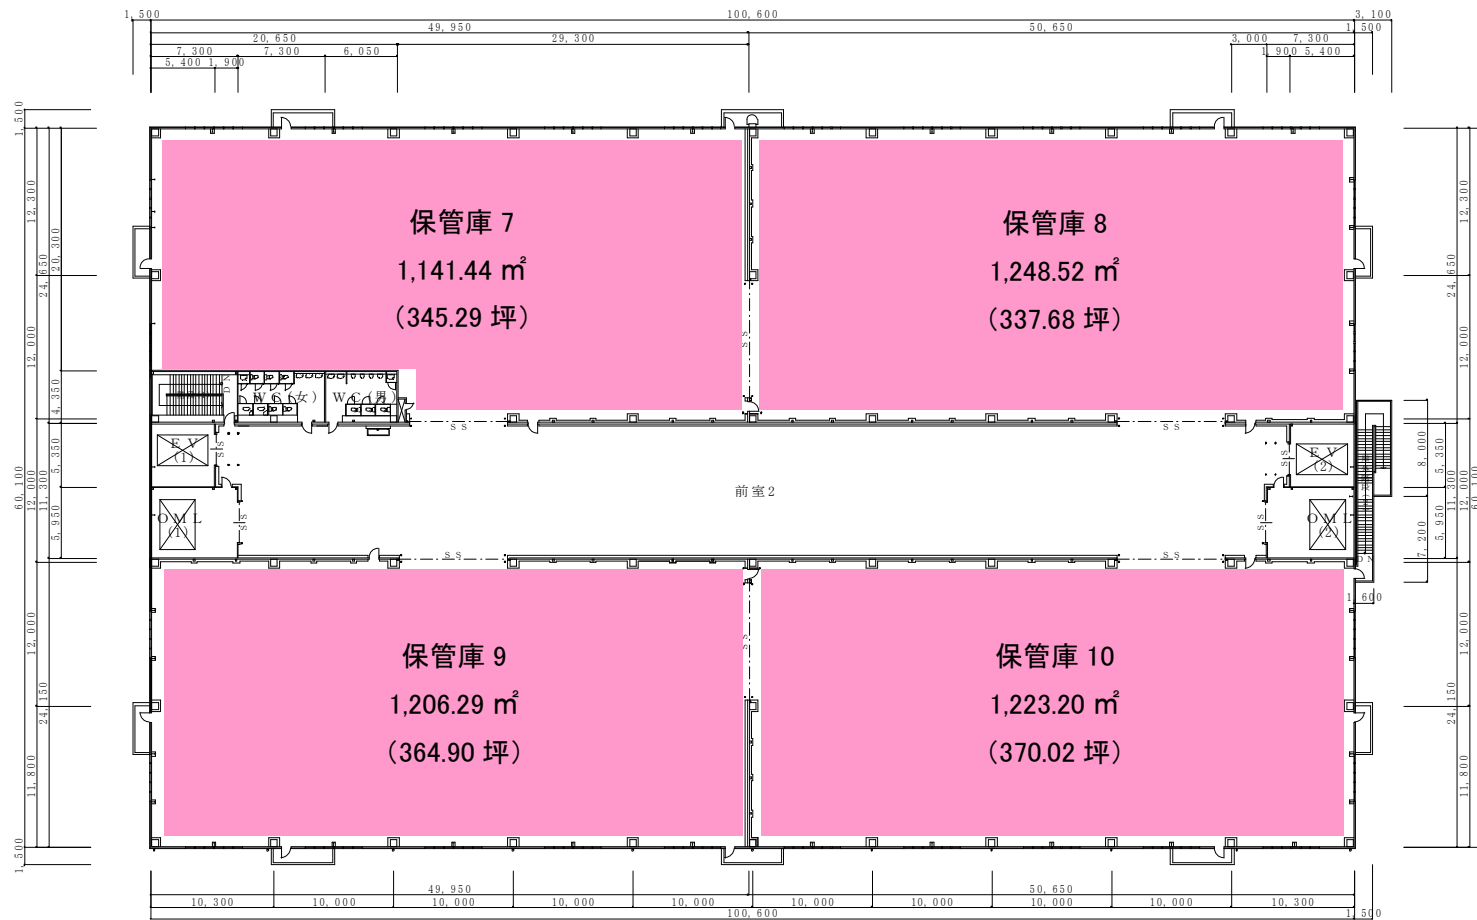

3階平面図

1/200

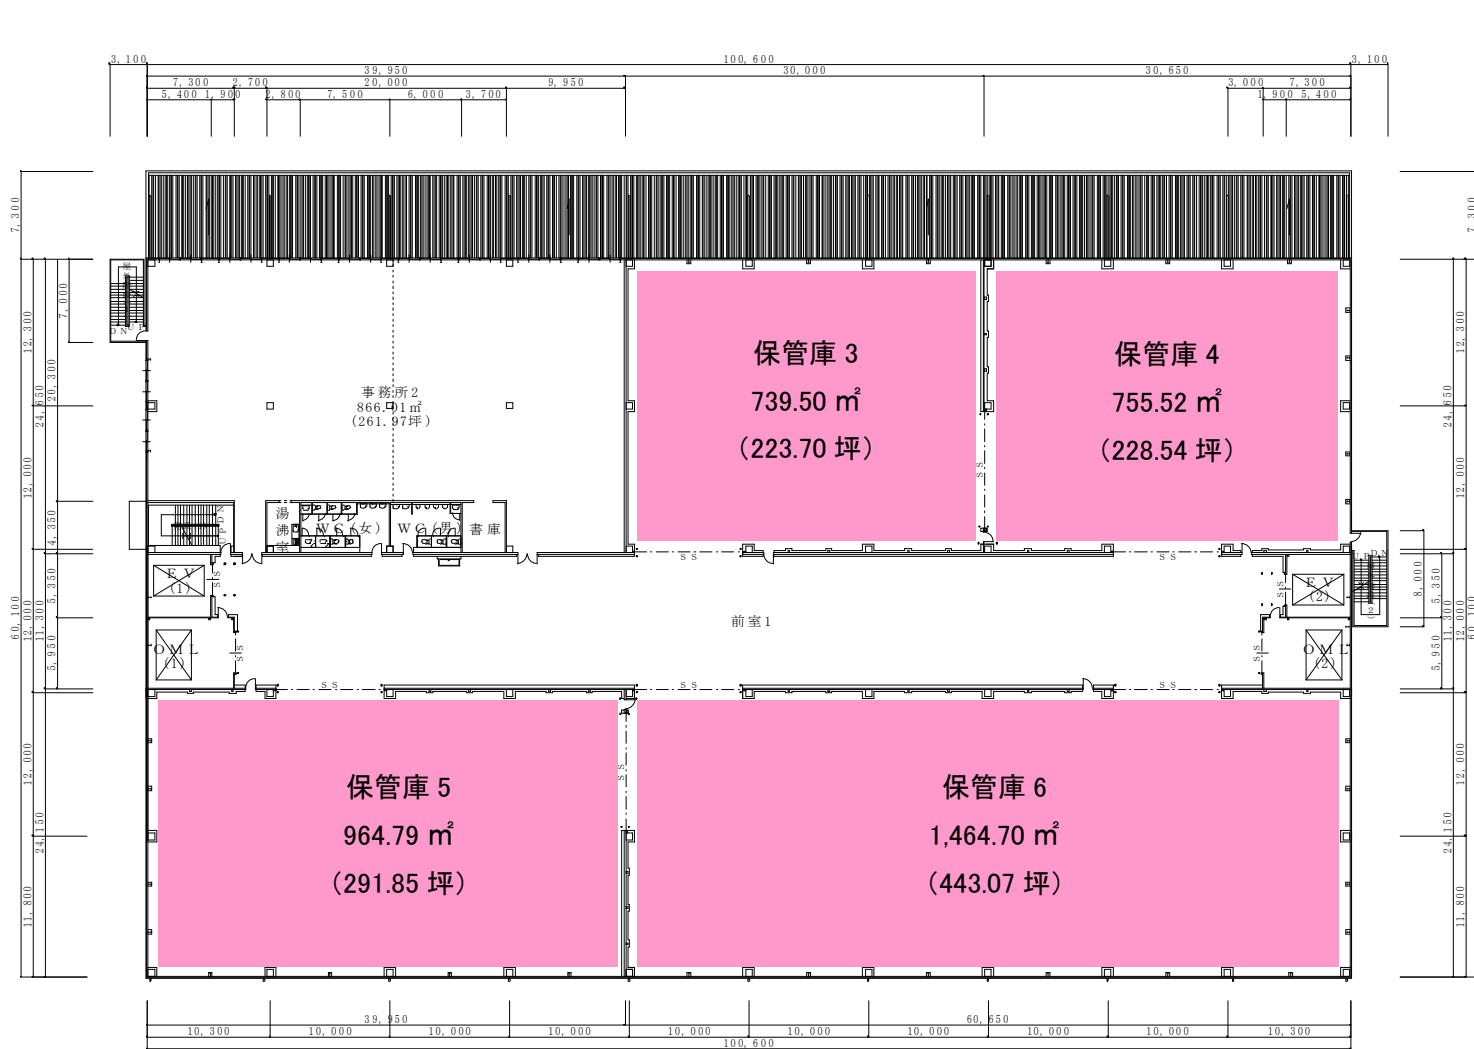

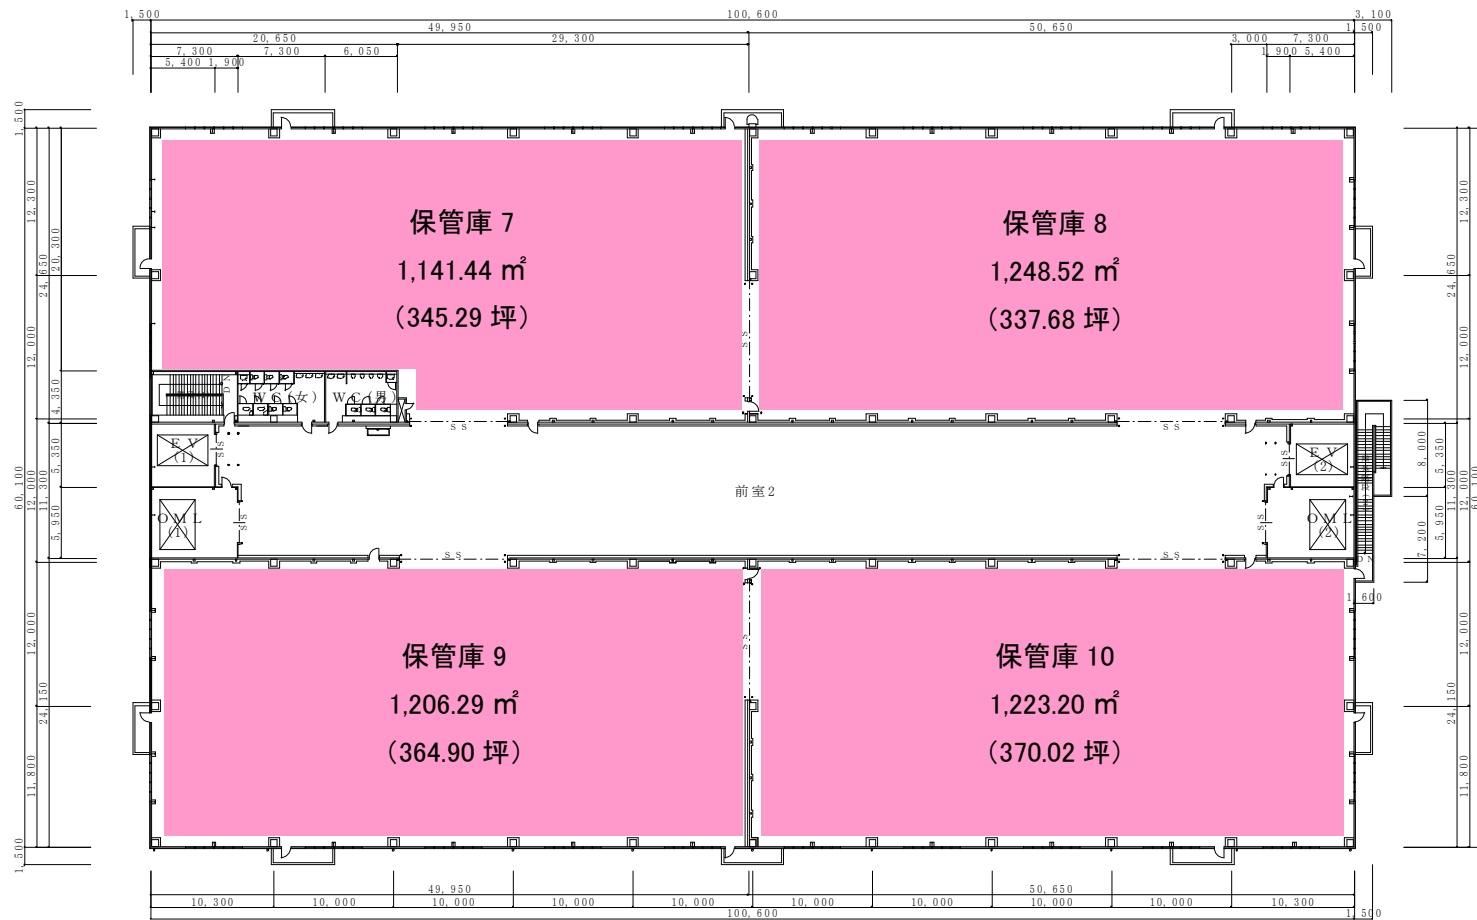

3階平面図

1/200